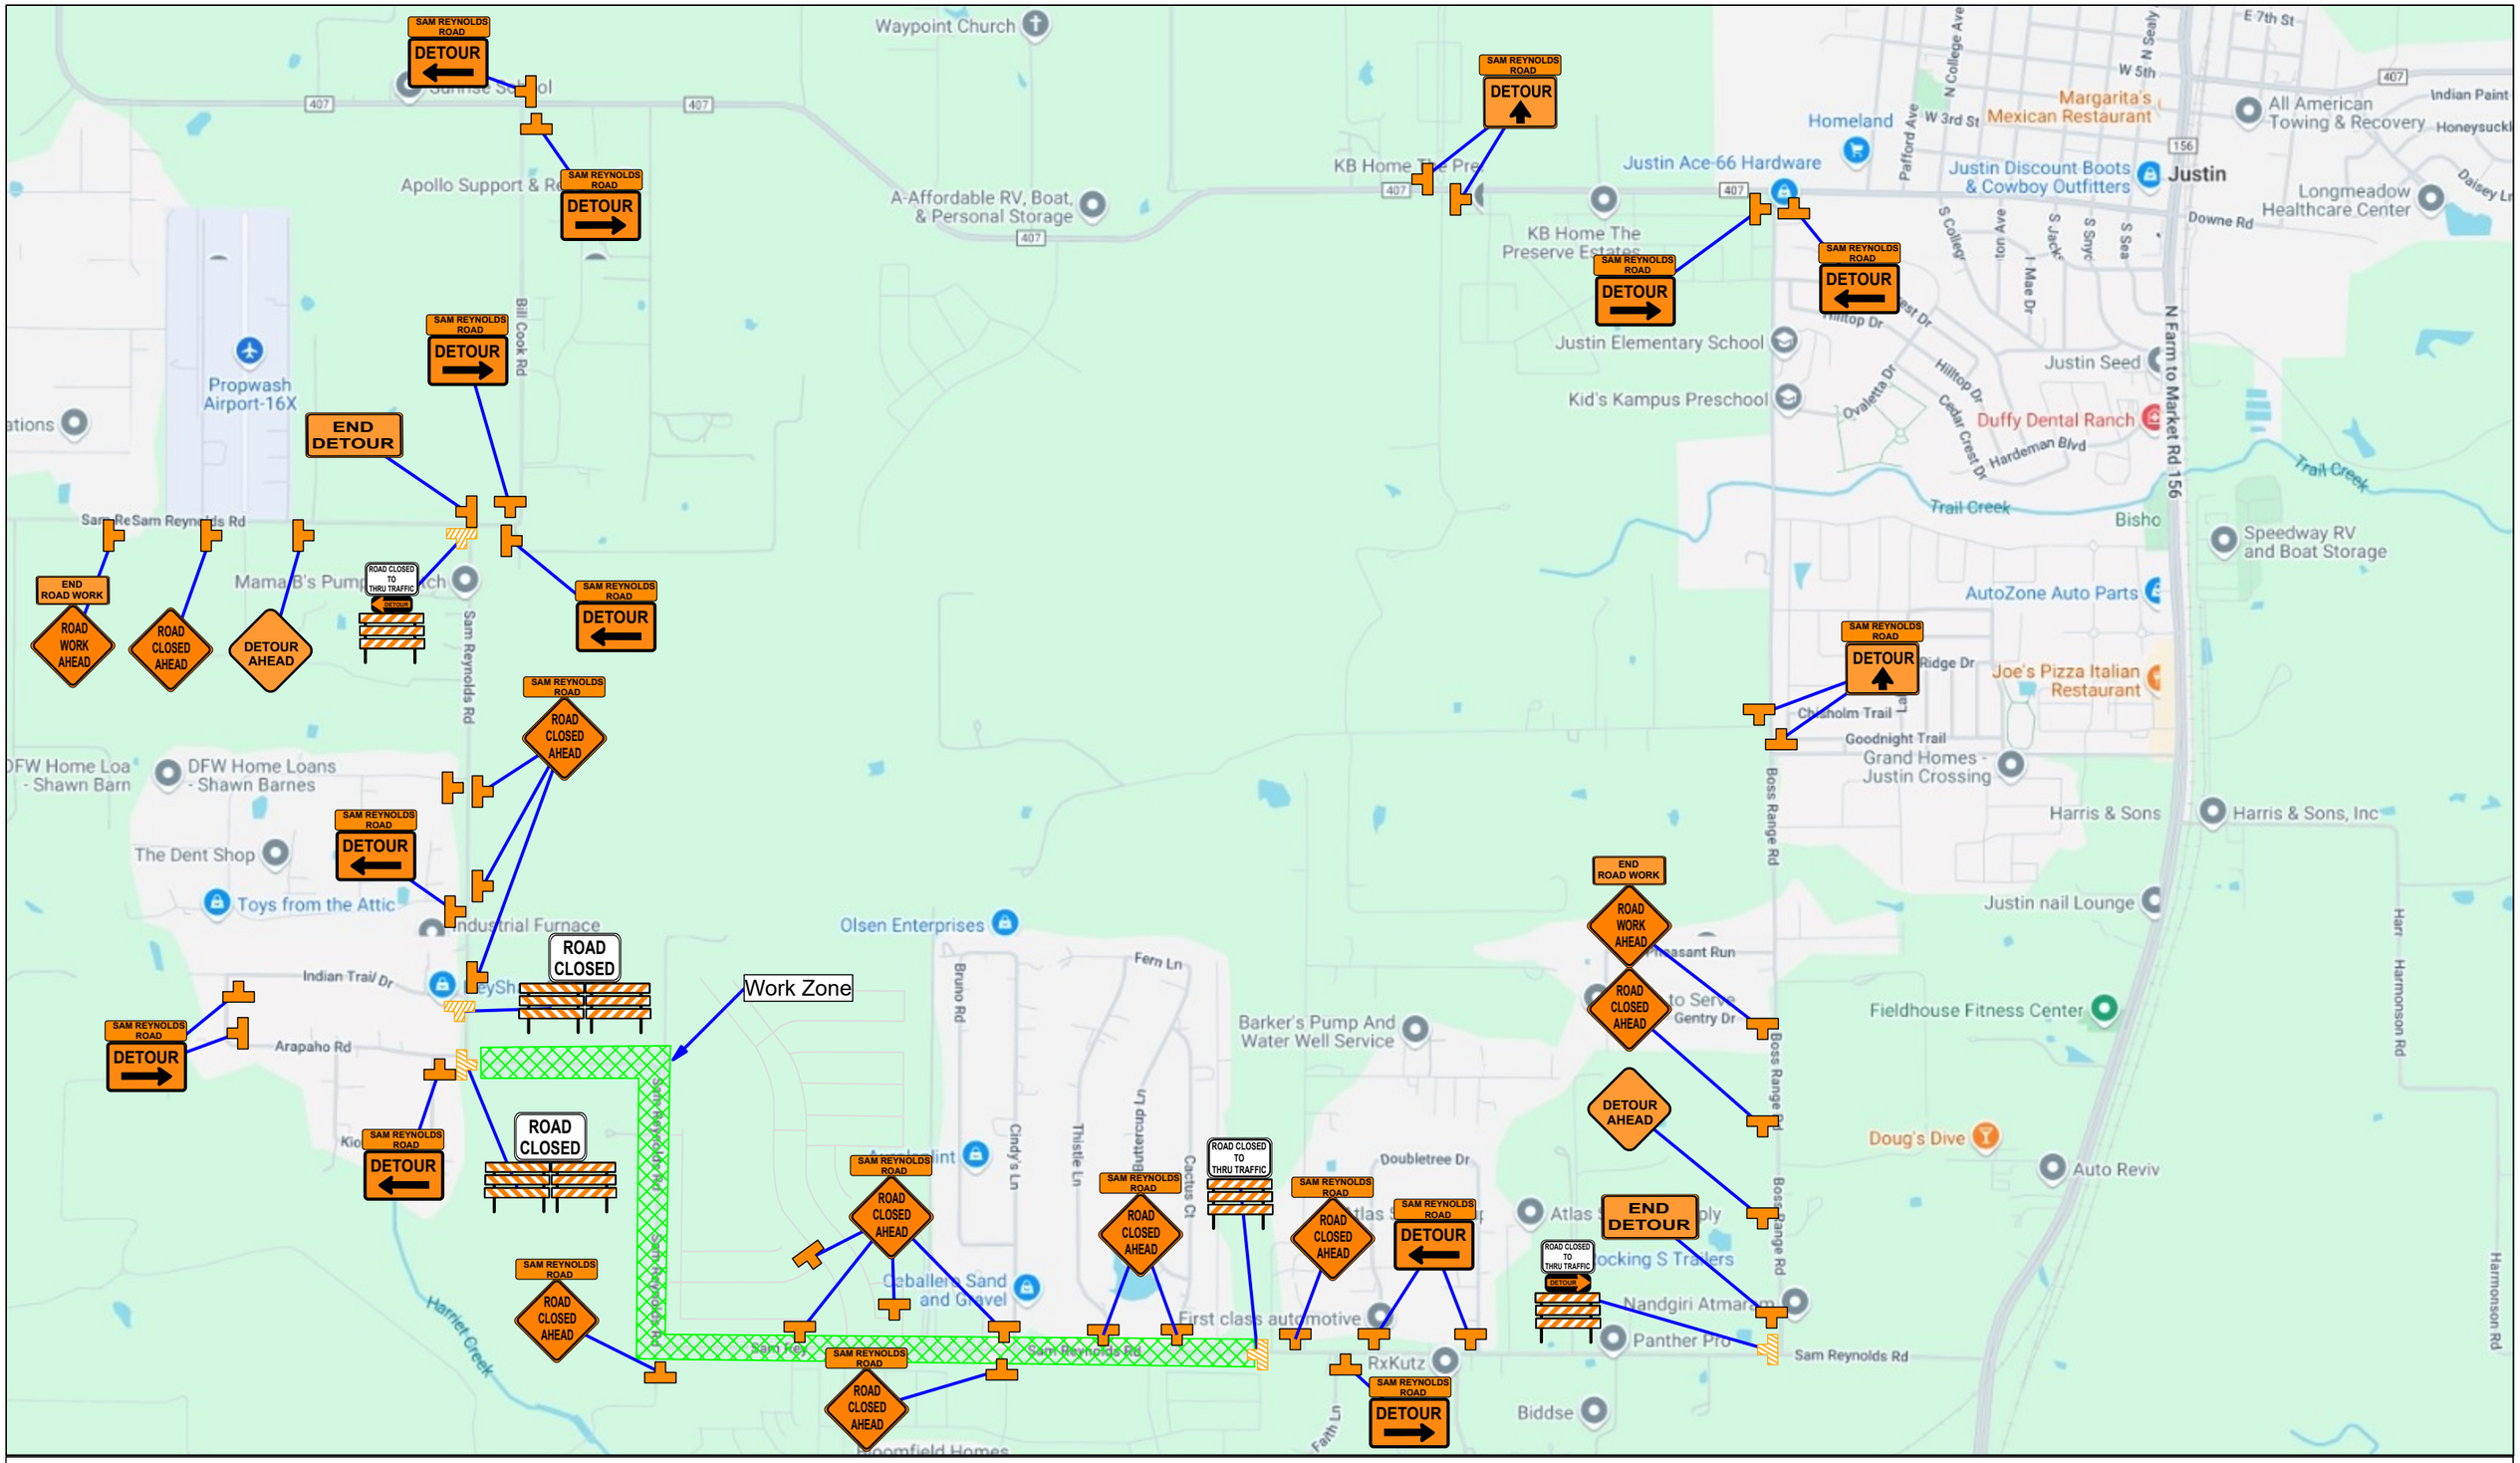

FC TRAFFIC CONTROL INC

FC Traffic Control, Inc.
621 SW 6th Ave
Amarillo, TX 79101
(806)570-5633

Date: 10/15/2024
Designer: Simeon Urenda
Estimate #: 5701
PO/Ref #:
Project: Sam Reynolds Rd_TCP Detour

Customer: Mario Sinacola
Contact: Oscar Fuentes
Ph#: (817) 201-0597
Email: ofuentes@mariosinacola.com
Location: 33°03'13.79"N 97°20'20.33"W
City/Co: Justin TX

Revision: Date: By:
Revision: Date: By:
Revision: Date: By:
Revision: Date: By:
Revision: Date: By:

Comments:
Plan Not for Scale Use TXMUTCD Standards for all Signs & Barricades Spacing.

N

Sheet:
1 of 1